


FACTORY SECURITY / CCTV FLOOR PLAN

ADMIN / PRODUCTION / WAREHOUSE | CAMERA TAGS AND CABLE ROUTES ARE TENDER CONCEPT



SITE FENCE / MAIN GATE

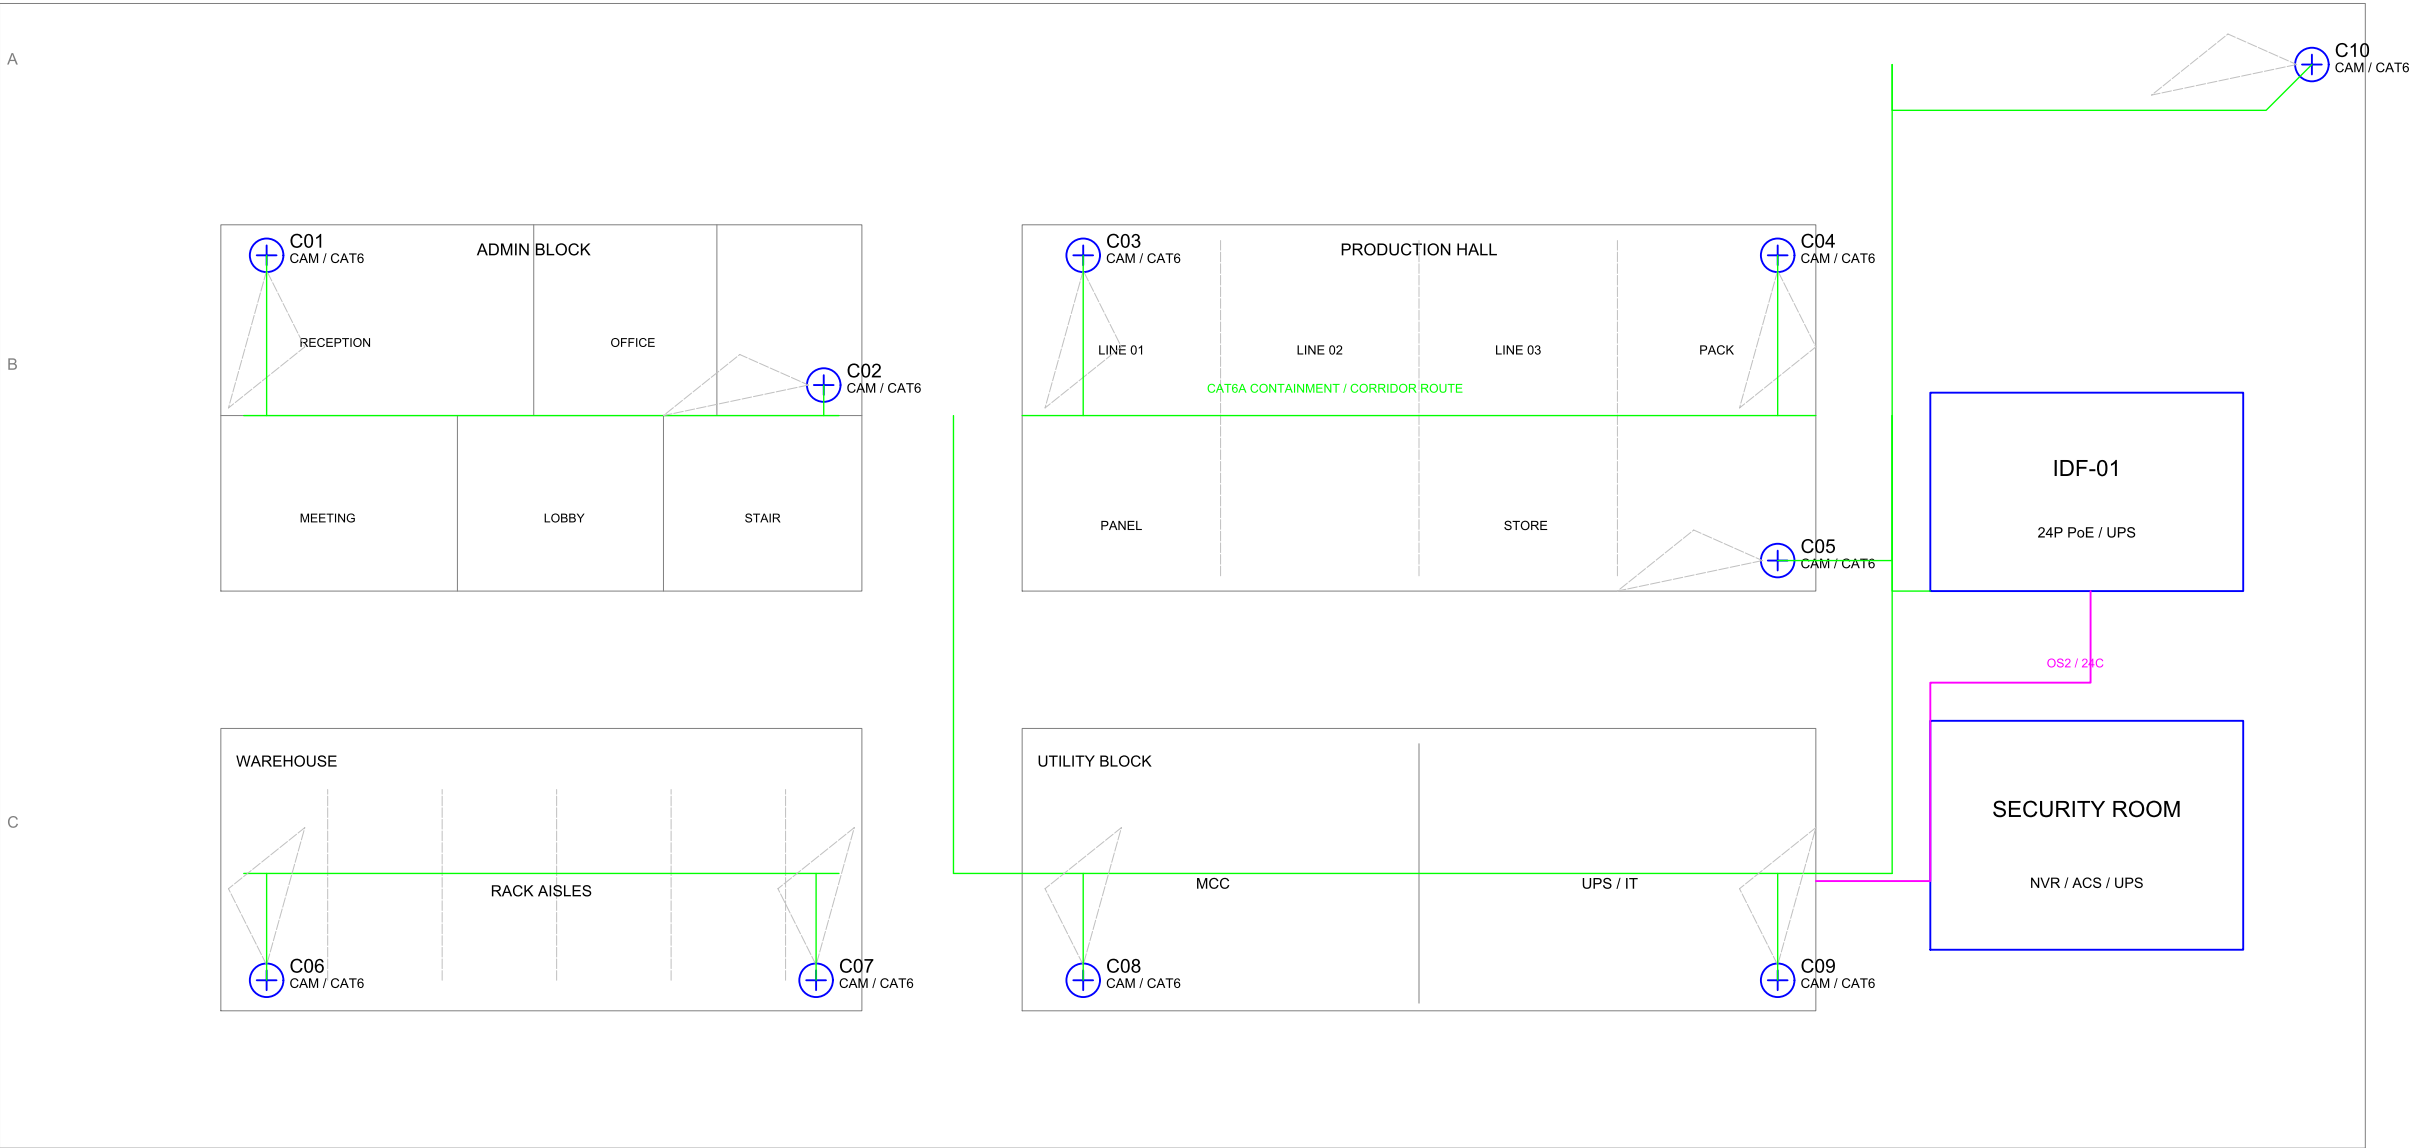

SECURITY LAN / CCTV FIELD PLAN | NTS | VERIFY ARCHITECTURAL BASE AND CAMERA VIEW BEFORE DESIGN

LEGEND / DESIGN NOTES

UTP	CAT6A camera home run / corridor tray
FIBRE	OS2, 24-core campus backbone
Cxx	Fixed IP camera; view cone indicative

DEVICE SUMMARY

Cxx	Fixed IP camera	10
IDF	24-port PoE switch	1
NVR	Recording / ACS rack	1

BUJUAN TECH | TENDER-STAGE CONCEPT

DESIGN BASIS ONLY / NOT A CHECKED ISSUE

SHEET

REV / SCALE

DRAFT: BUJUAN CONCEPT TEAM / 2026-09

ELV-101

00 / NTS

DESIGN BASIS, DEVICE SPACING, ROUTES AND QUANTITIES REQUIRE PROJECT ENGINEER REVIEW