


TYPICAL SINGLE-DOOR ACCESS CONTROL

READER / REX / DOOR CONTACT / LOCK POWER INTERFACE | TYPICAL ONLY

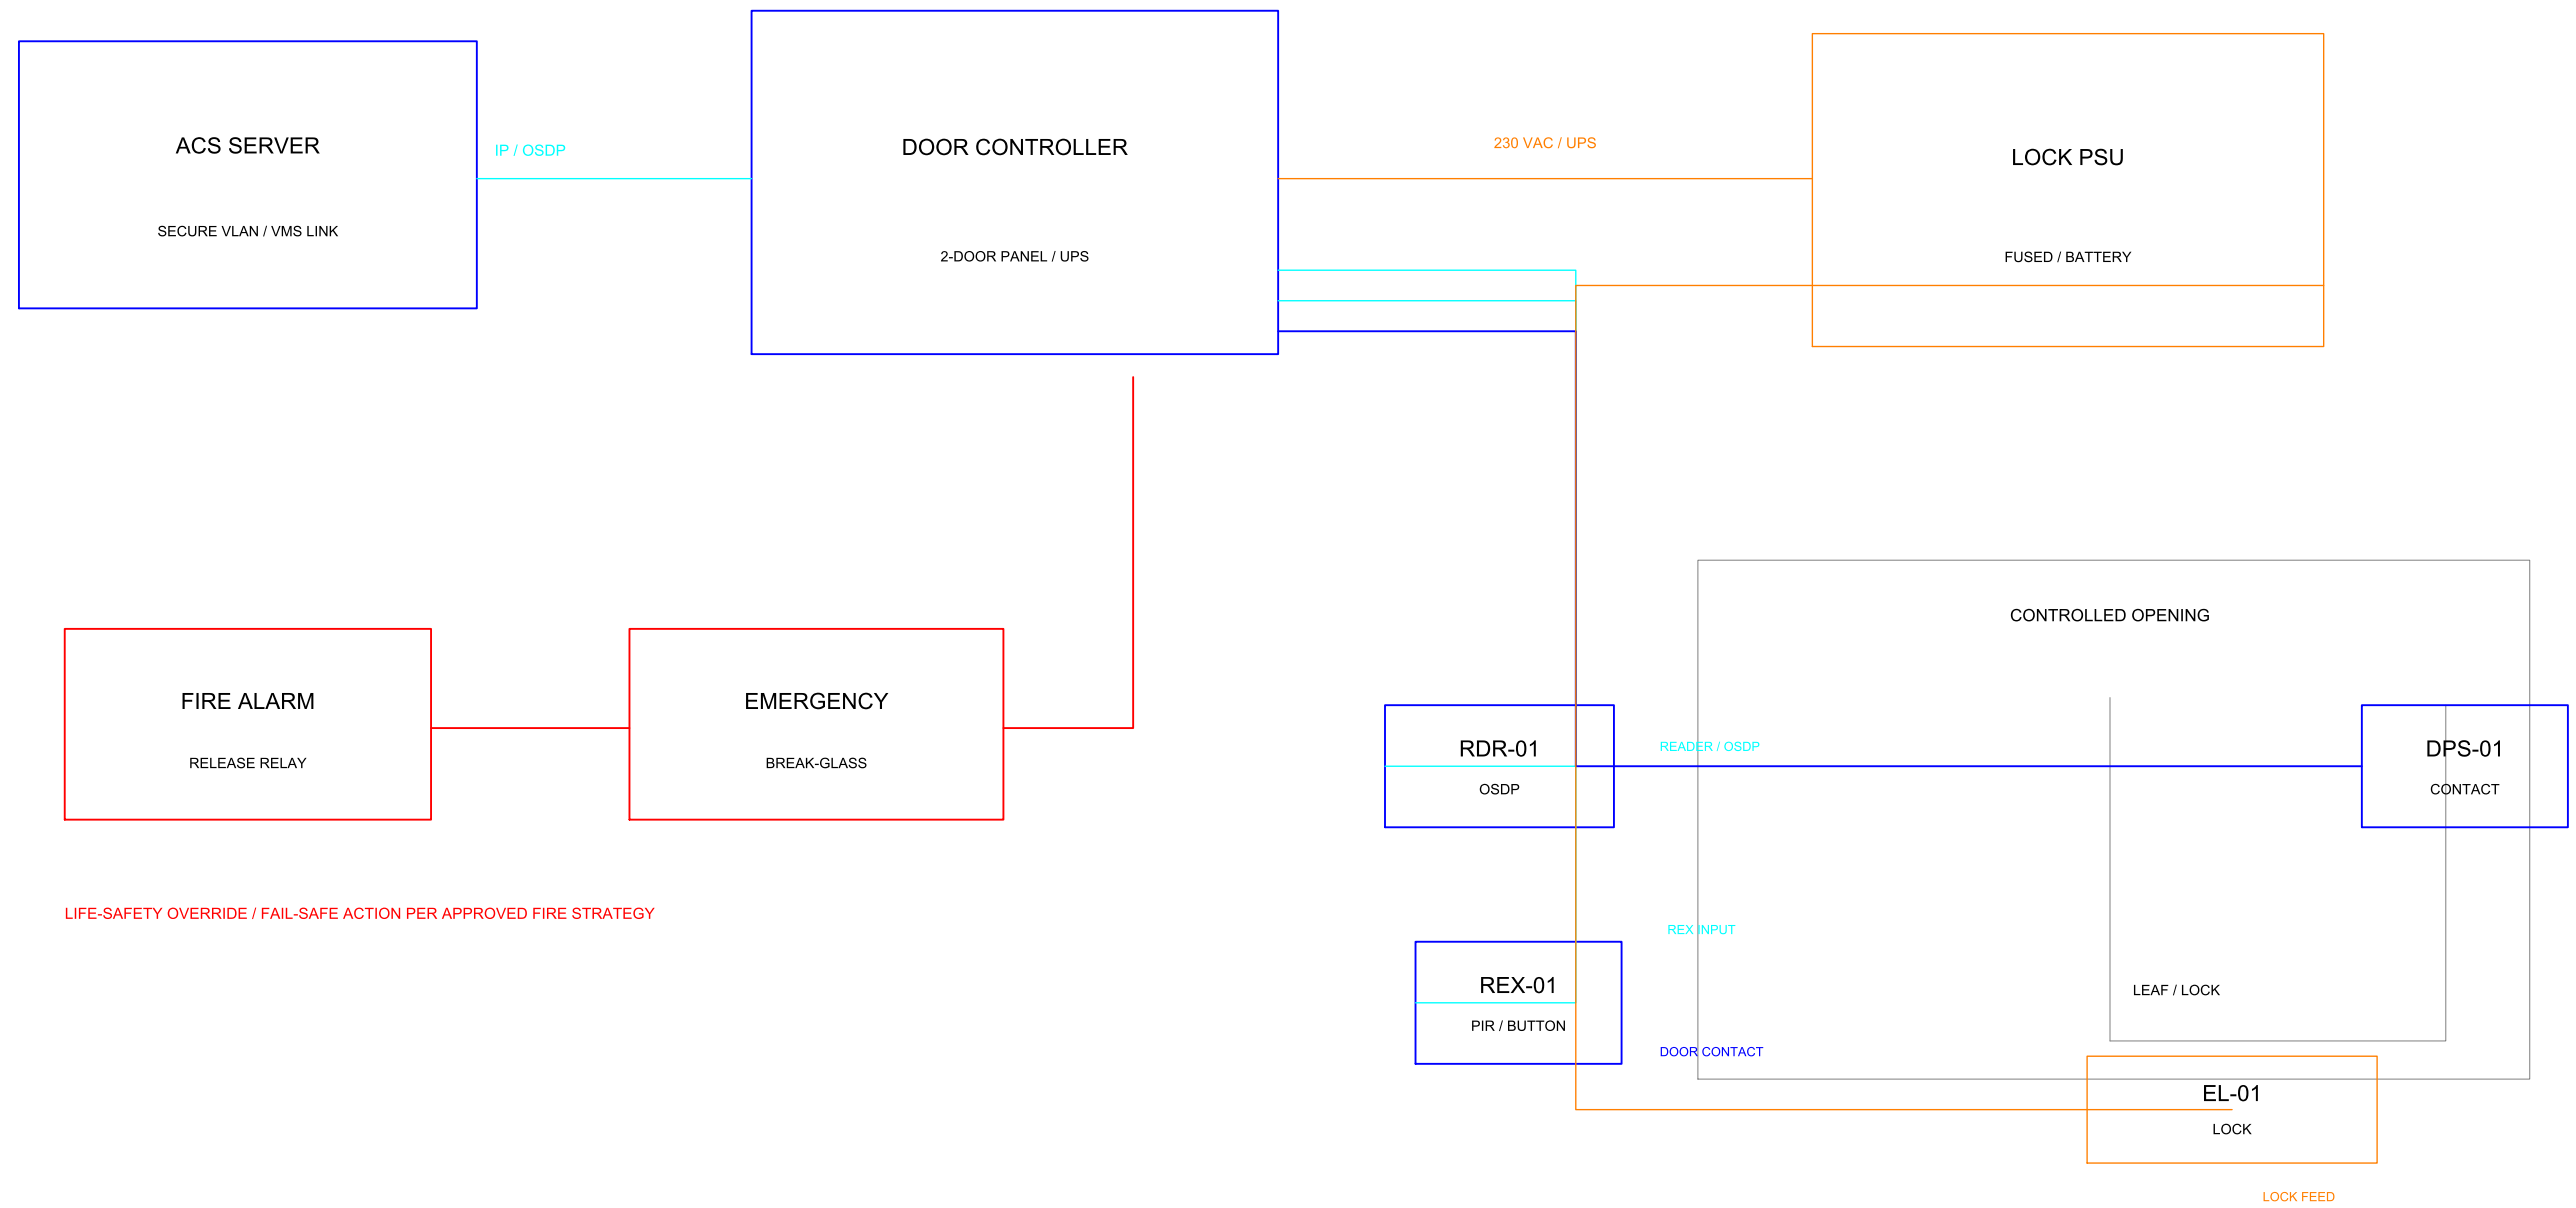

TYPICAL DEVICE / INTERFACE SCHEDULE		
RDR	OSDP reader / supervised	1
REX	Request-to-exit device	1
DPS	Door position contact	1
EL	Electrified lock / supply	1

DESIGN BASIS, DEVICE SPACING, ROUTES AND QUANTITIES REQUIRE PROJECT ENGINEER REVIEW

BUJUAN TECH TENDER-STAGE CONCEPT		
DESIGN BASIS ONLY / NOT A CHECKED ISSUE	SHEET	REV / SCALE
DRAFT: BUJUAN CONCEPT TEAM / 2026-09	ELV-104	00 / NTS