


WAREHOUSE FIRE ALARM DEVICE / LOOP PLAN

ADDRESSABLE SYSTEM CONCEPT | DEVICE SPACING AND ZONING SUBJECT TO FIRE STRATEGY

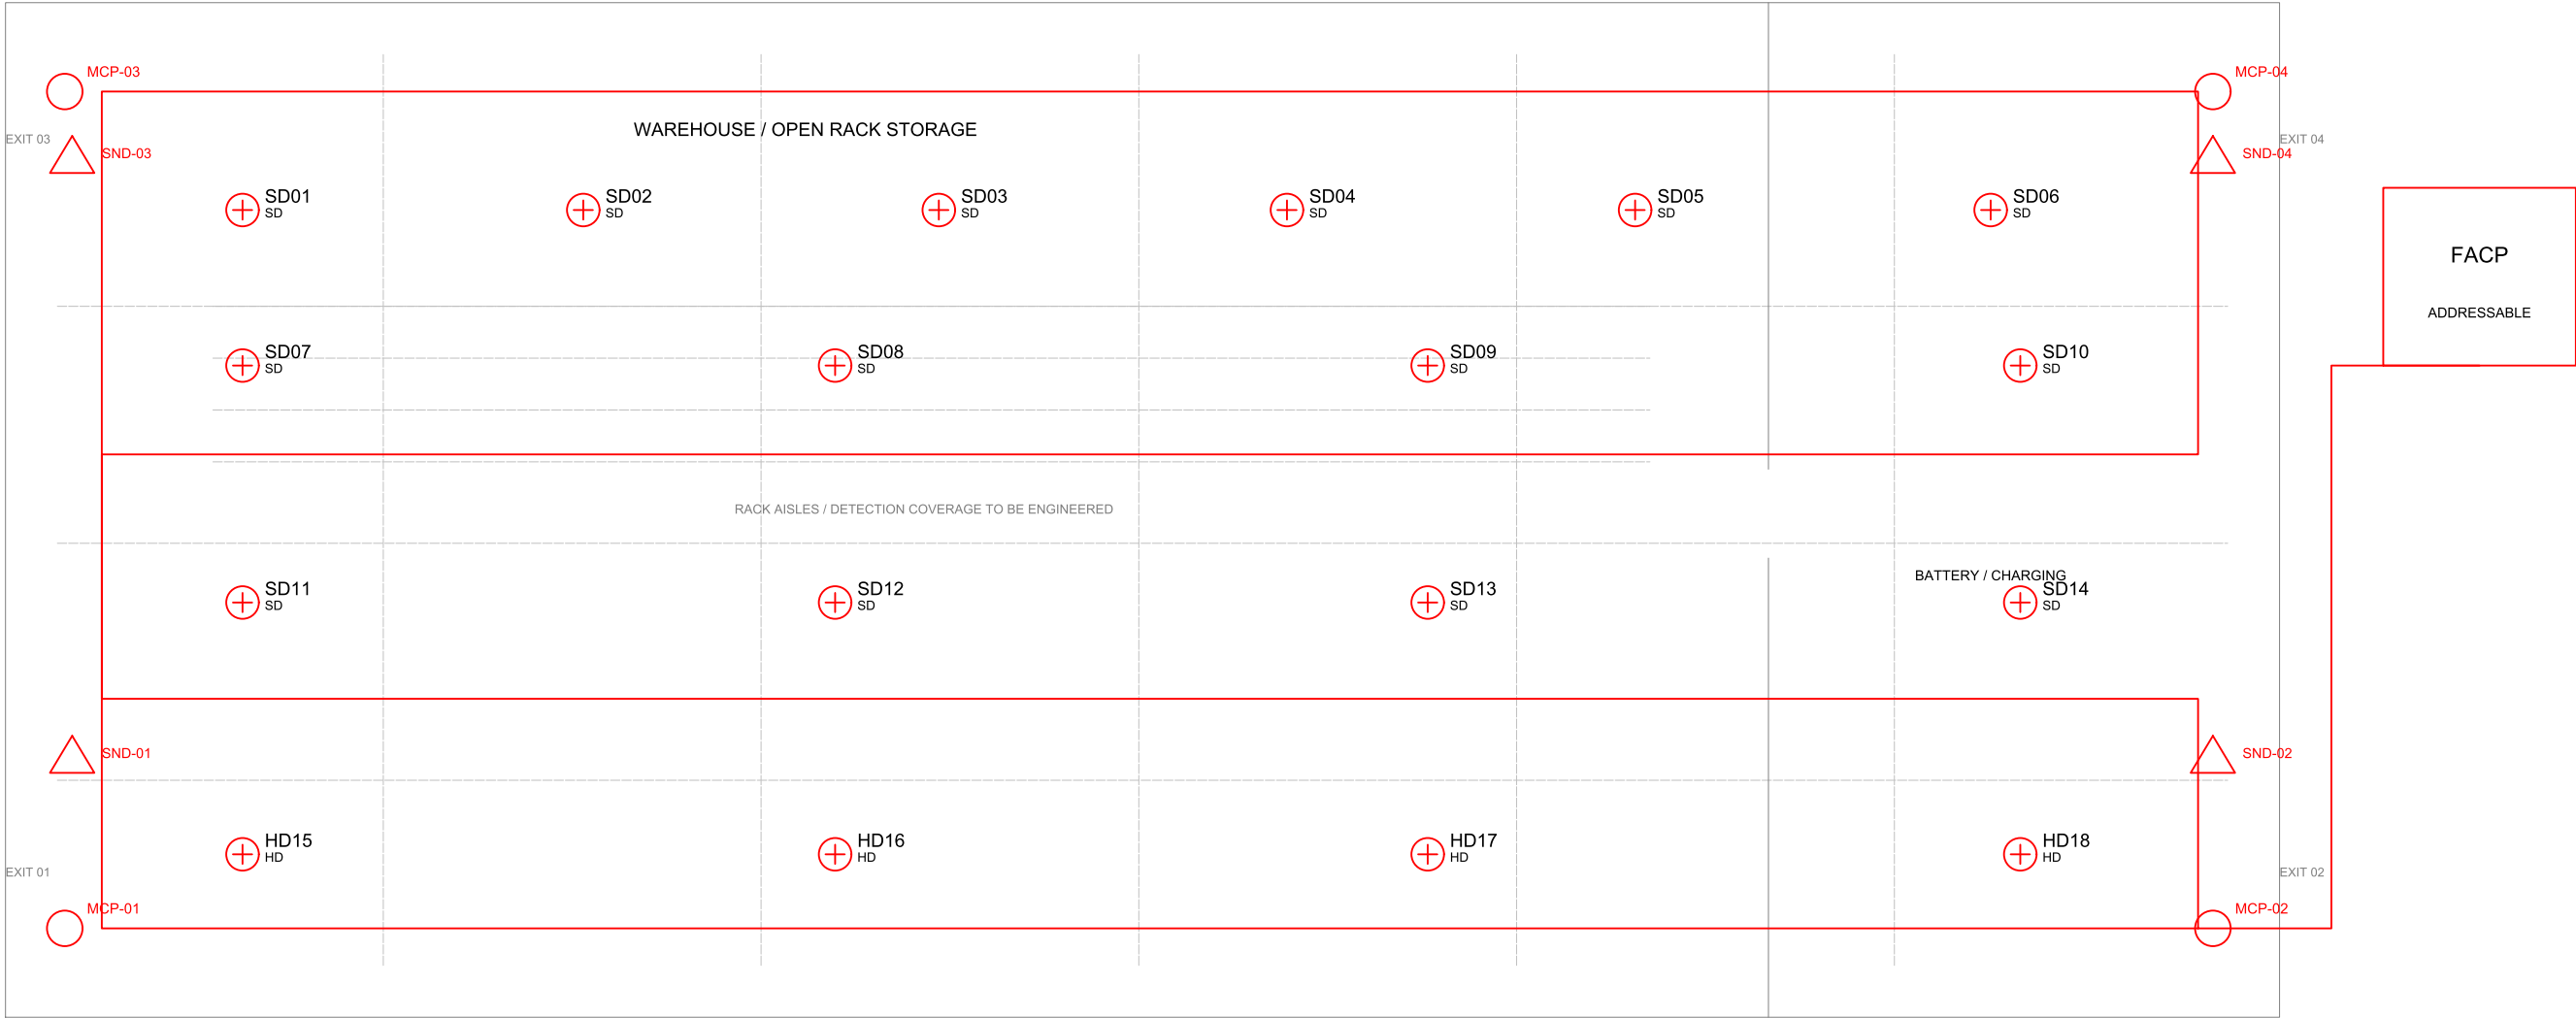

DEVICE SUMMARY / VERIFY BY FIRE ENGINEER

SD	Smoke detector	14
HD	Heat detector	4
MCP	Manual call point	4
SND	Sounder / beacon	4

DESIGN BASIS, DEVICE SPACING, ROUTES AND QUANTITIES REQUIRE PROJECT ENGINEER REVIEW

BUJJUAN TECH | TENDER-STAGE CONCEPT

DESIGN BASIS ONLY / NOT A CHECKED ISSUE

DRAFT: BUJJUAN CONCEPT TEAM / 2026-09

SHEET

ELV-103

REV / SCALE

00 / NTS